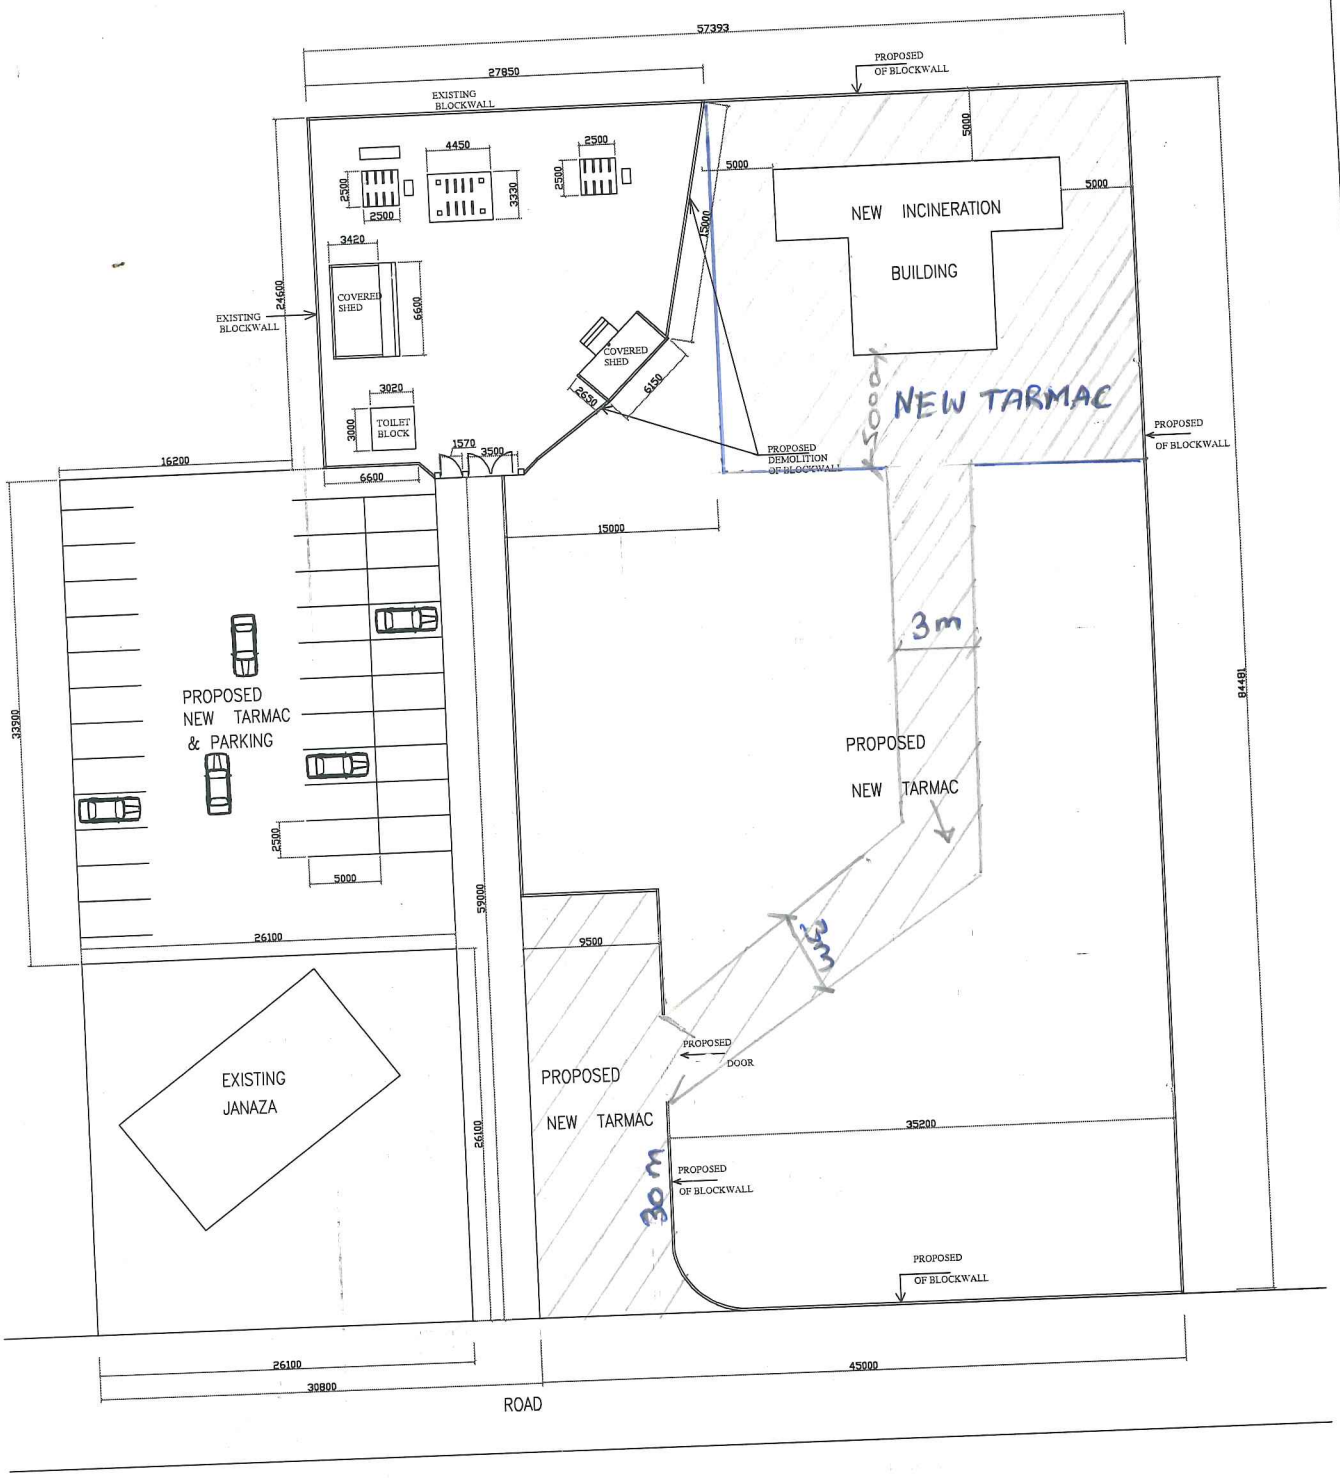

SITE PLAN (1:350)

Project: CREMATION GROUND AT SURINAM	Title: SITE PLAN	Date: SEPT 2017	
	SAVANNE DISTRICT COUNCIL	Scale: 1: 350	