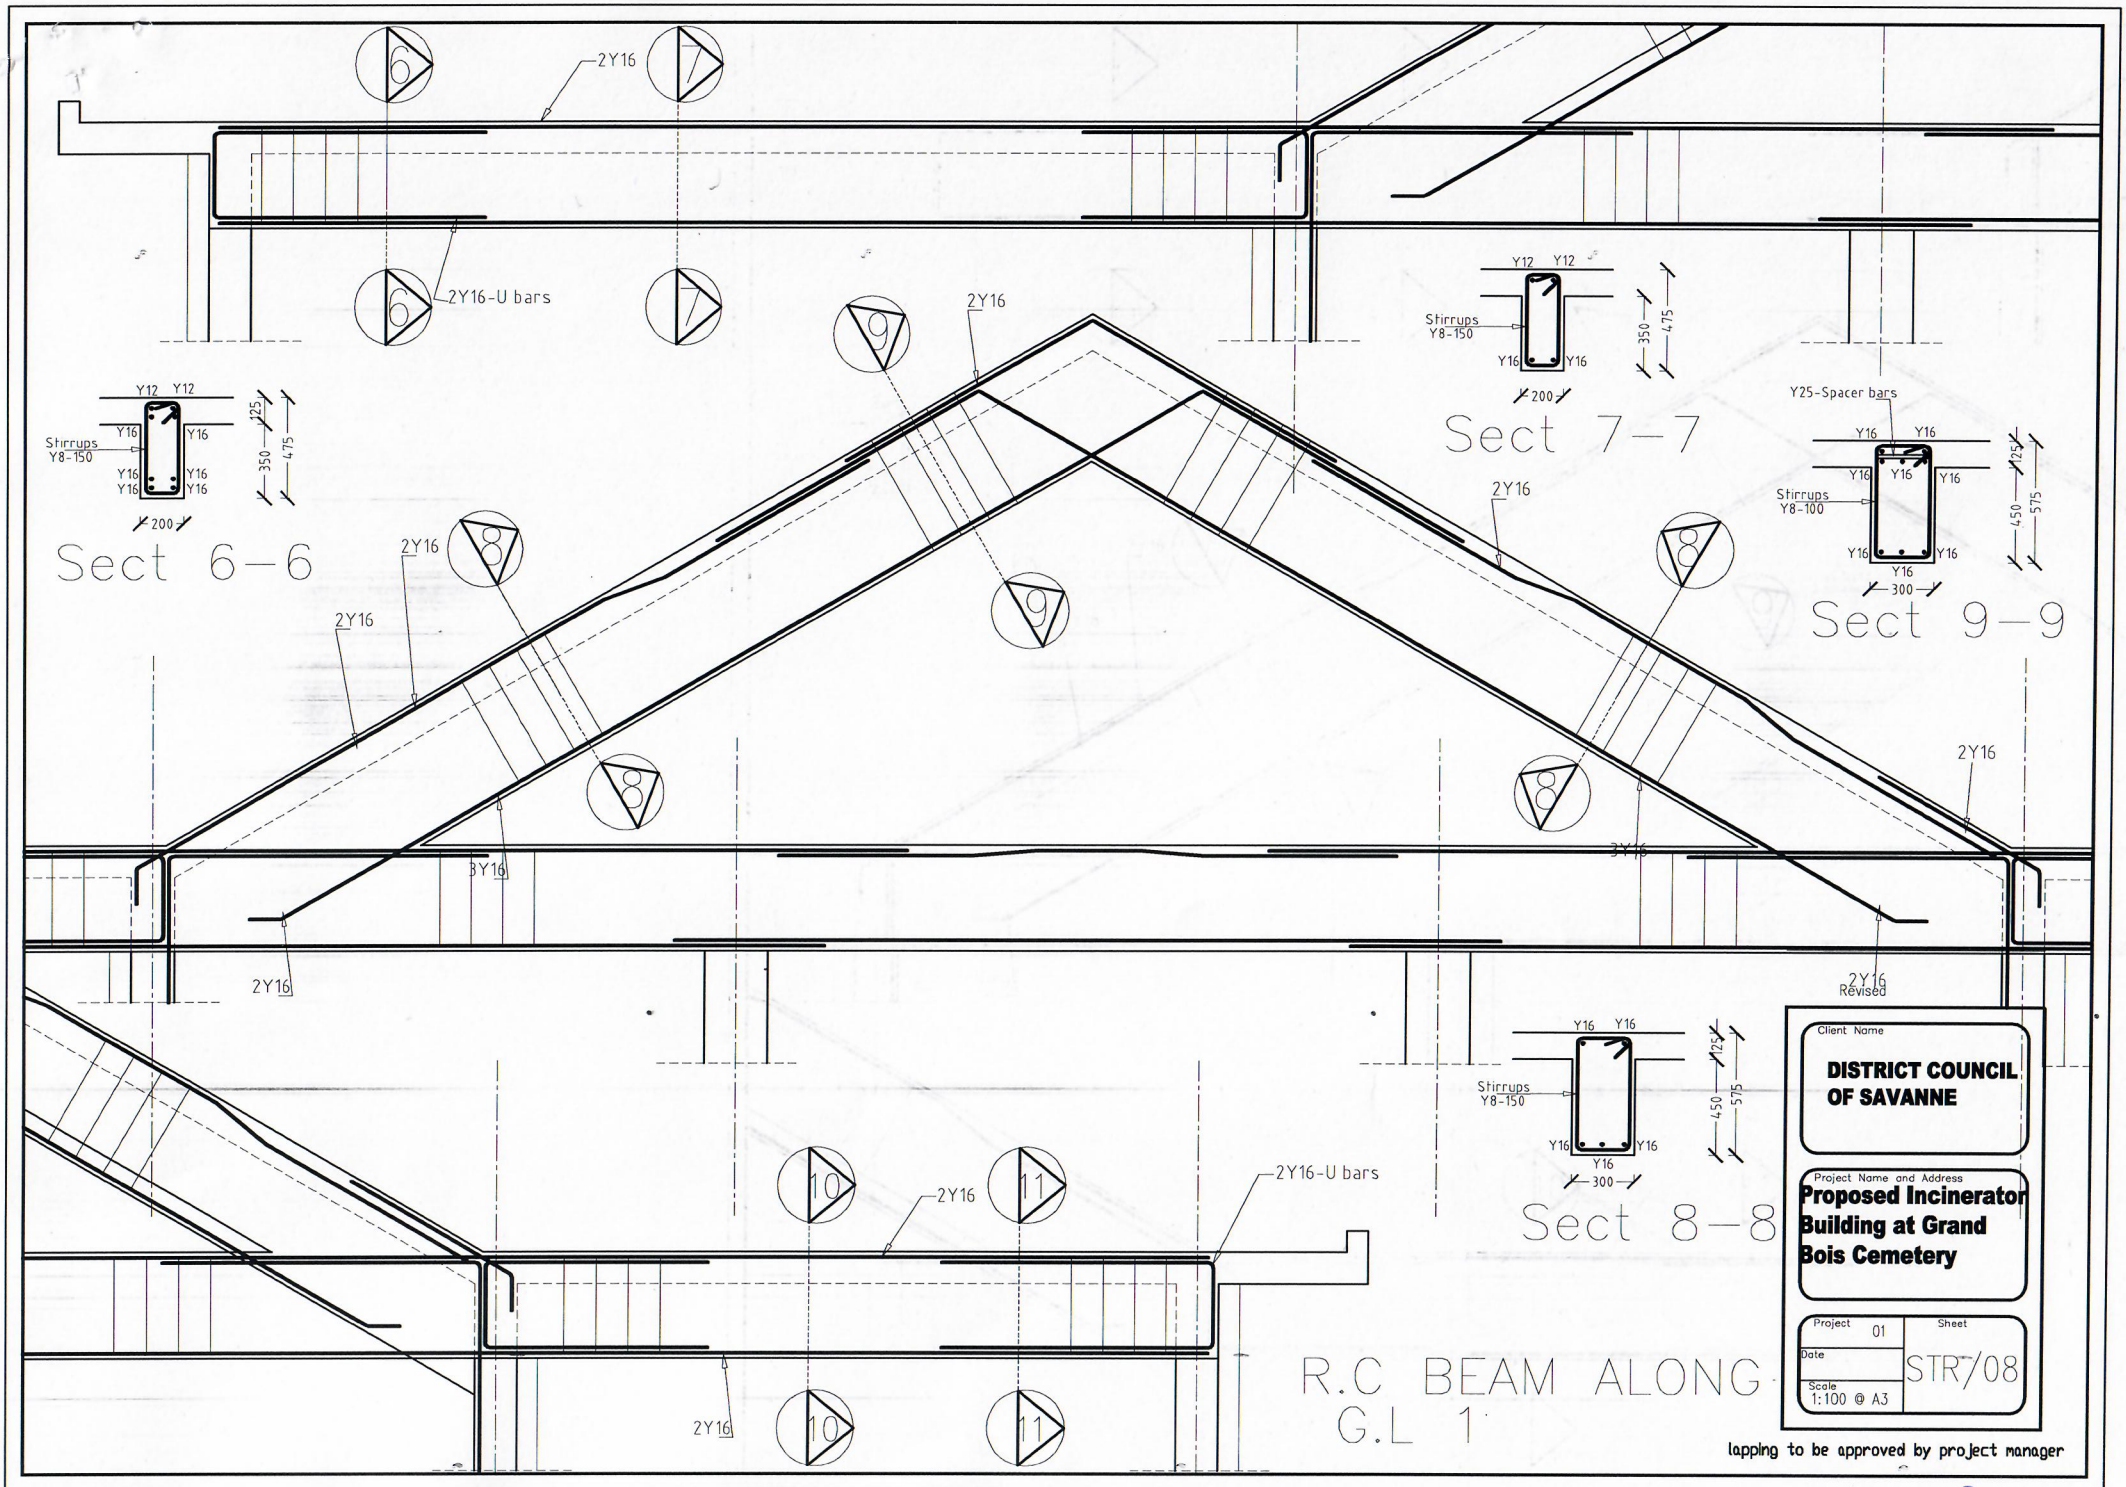
2Y16
2Y16-U bars
Y12 Y12
Stirrups Y8-150
Y16 Y16 Y16 Y16
125
350
475
200
Sect 6–6
Sect 7–7
Y25-Spacer bars
Stirrups Y8-100
450
575
300
Sect 9–9
3Y16
2Y16 Revised
Sect 8–8
R.C BEAM ALONG G.L 1
lapping to be approved by project manager
Client Name
DISTRICT COUNCIL OF SAVANNE
Project Name and Address
Proposed Incinerator Building at Grand Bois Cemetery
Project 01
Sheet STR/08
Date
Scale 1:100 @ A3