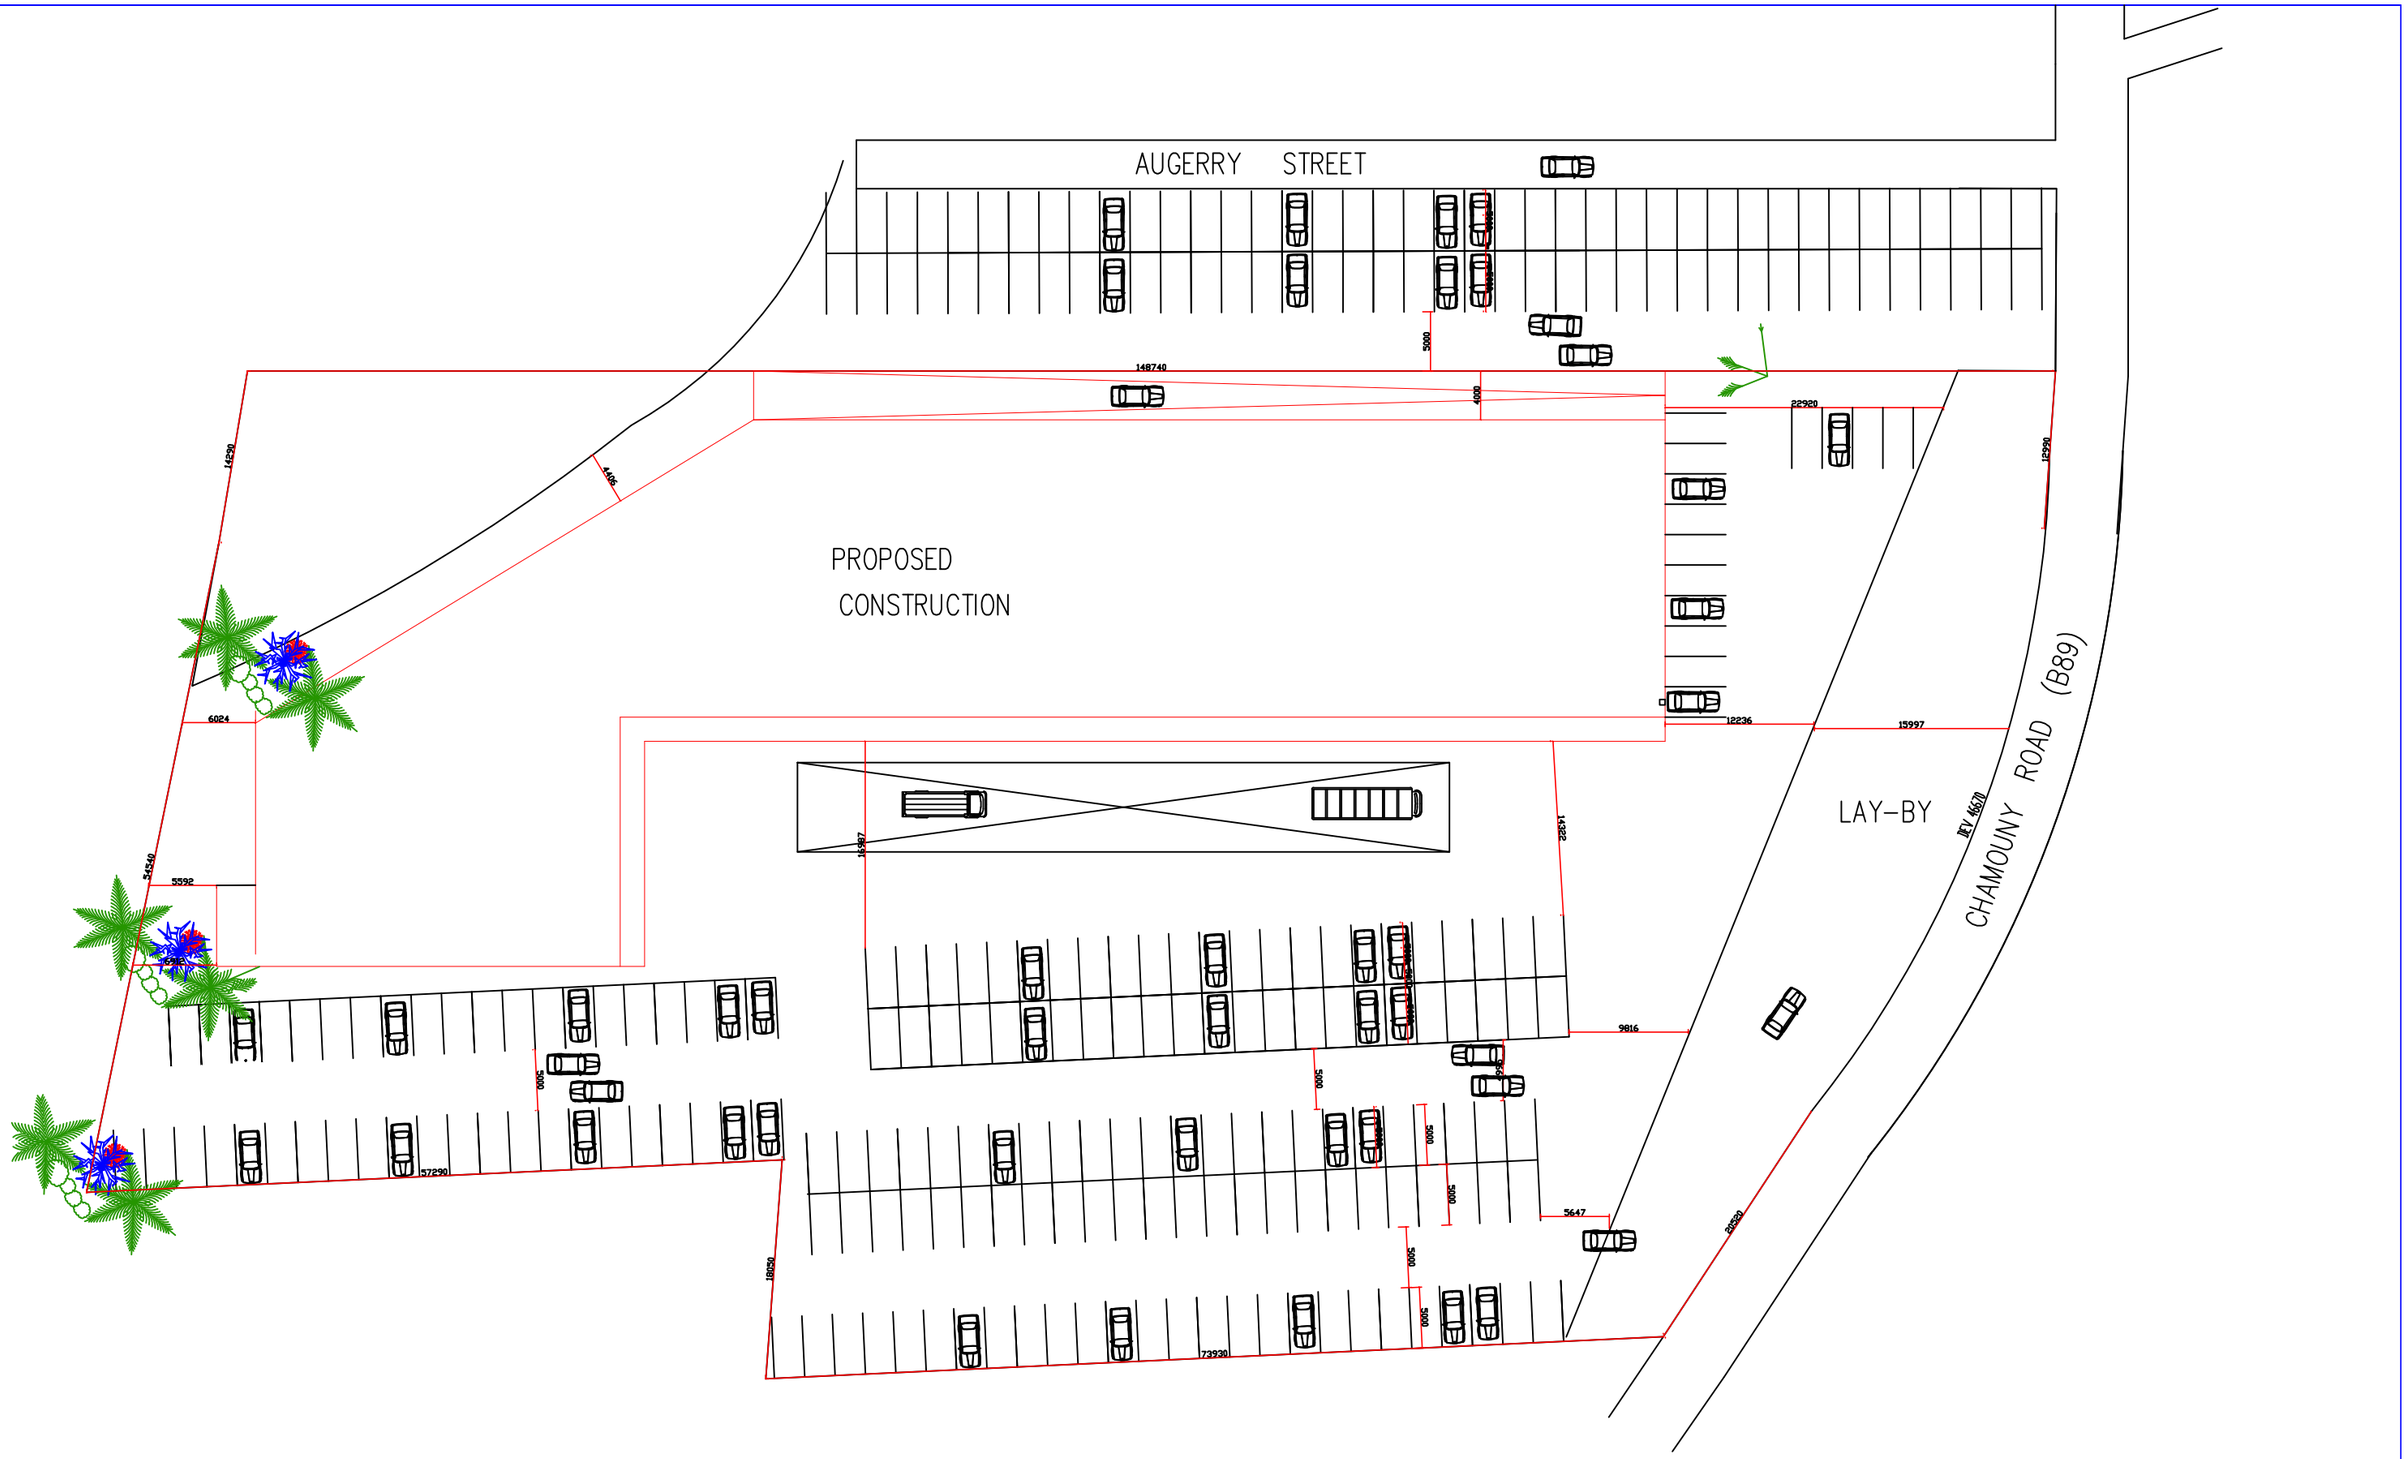

Project	Title				Scale	Date	Comp. No.
CONSTRUCTION OF MARKET FAIR AT CHEMIN GRENIER	SITE PLAN				1 : 500	SEPT 07	0
				DRG. No. MF/DCS/01			Rev.